
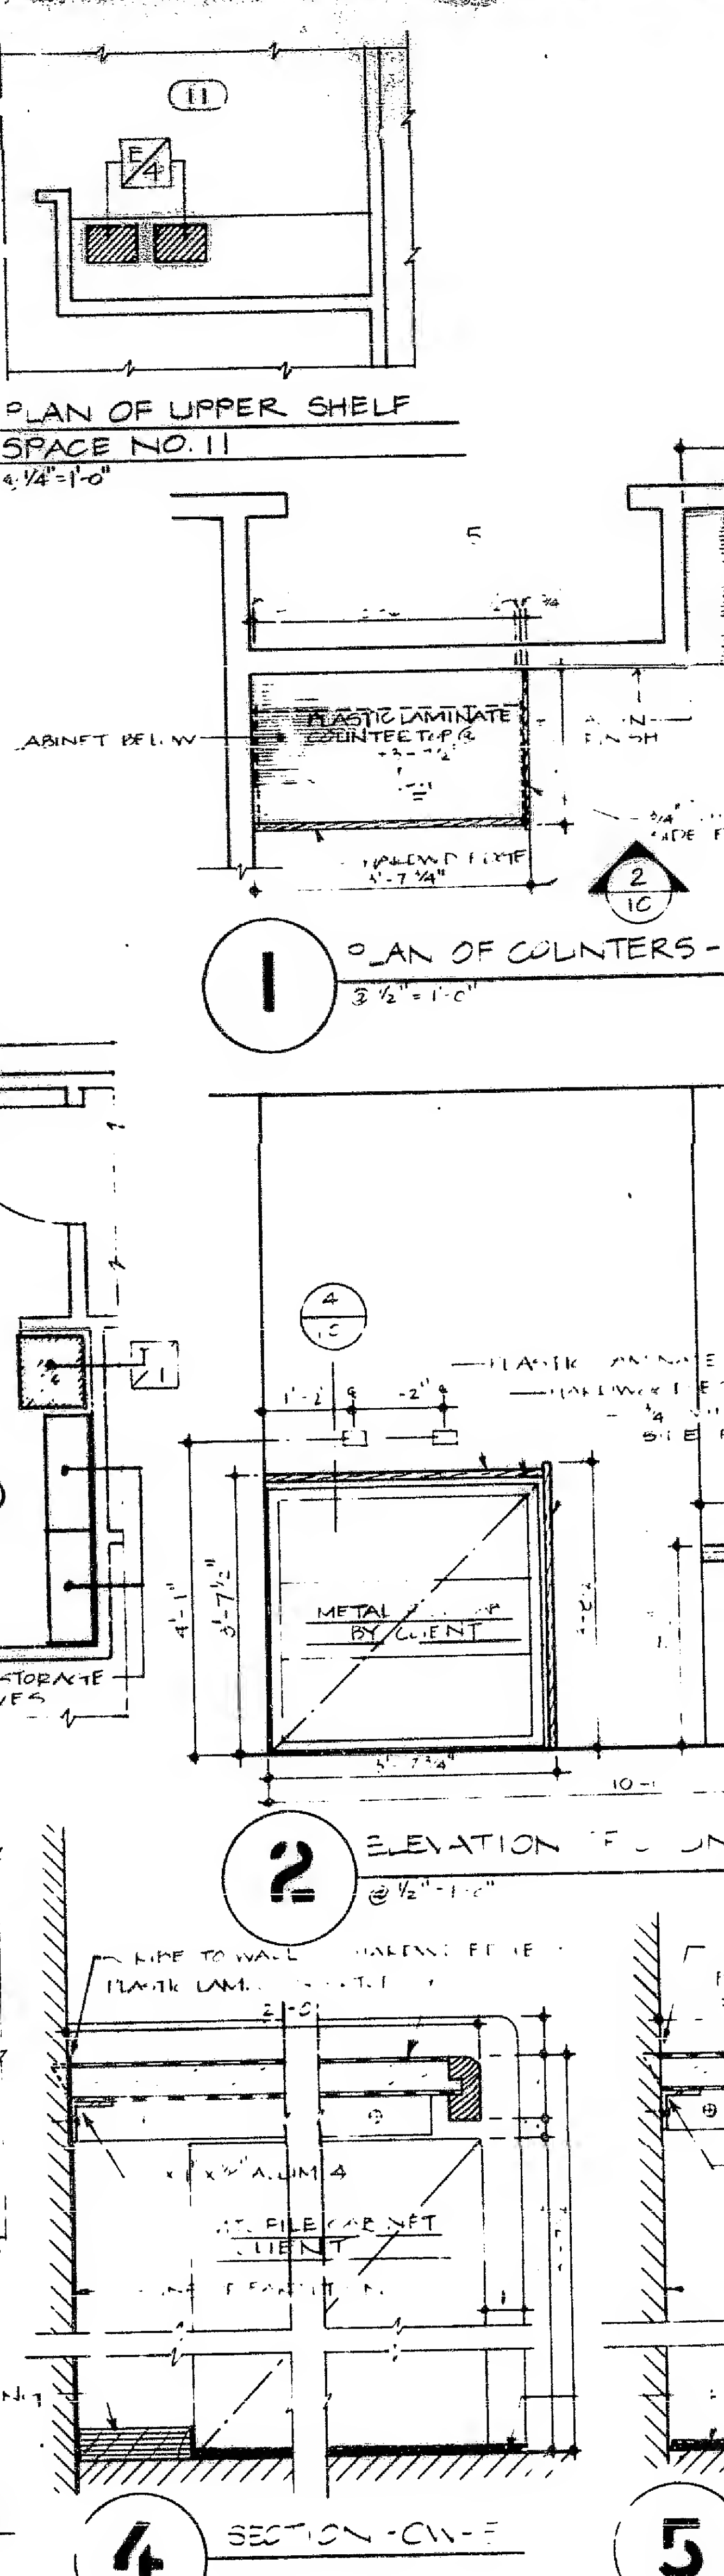


DRAWING NUMBER  
A-105  
CENTRA FIDELITY  
105-P-9 # 1-B-2-3

DRAWING NUMBER  
A-105  
CENTRA FIDELITY  
105-P-9 # 1-B-2-3

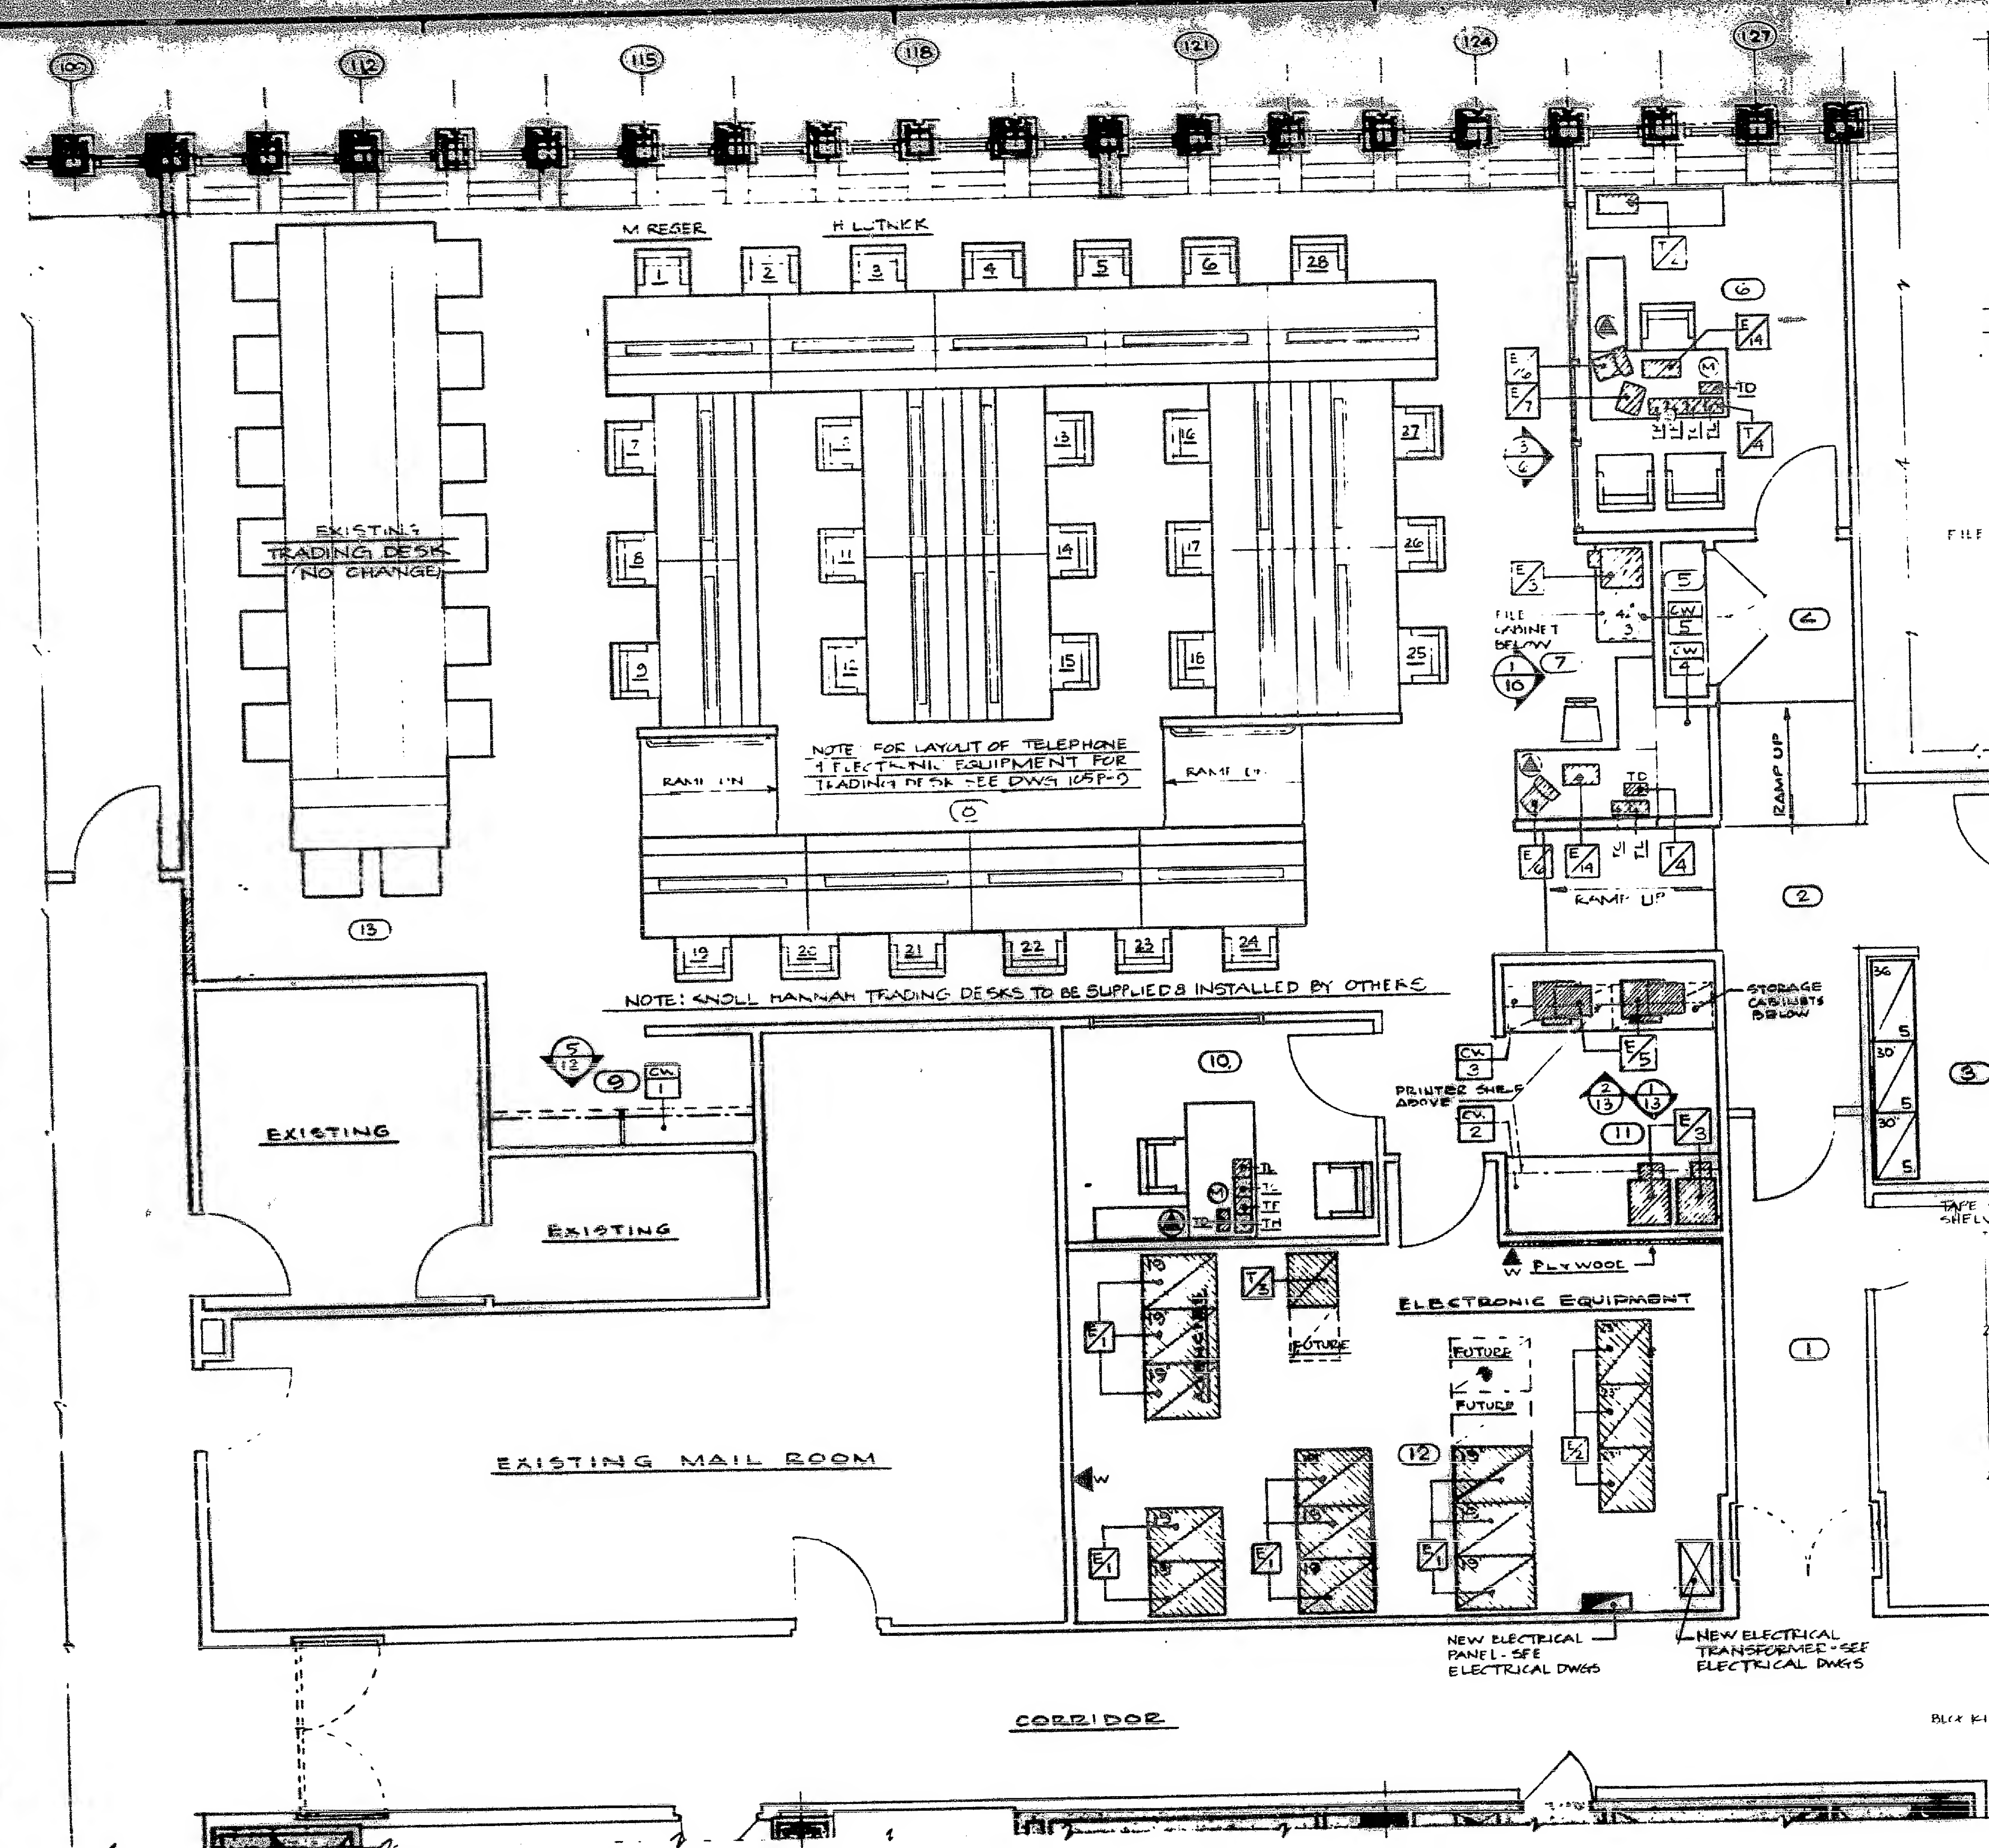

PART PLAN 105TH FLOOR  
3/4" = 1'-0"

ELECTRONIC EQUIPMENT SCHEDULE					TELEPHONE EQUIPMENT SCHEDULE				
SYMBOL	DESCRIPTION MANUFACTURER OR SUPPLIER	MODEL NO.	ELECTRICAL REQUIREMENTS VOLTS AMPS WATTS OR KVA	REMARKS	SYMBOL	DESCRIPTION MANUFACTURER OR SUPPLIER	MODEL NO.	ELECTRICAL REQUIREMENTS VOLTS AMPS WATTS OR KVA	REMARKS
E1	19" ELECTRONIC EQUIPMENT RACK	—	120 SEE REMARKS	PROVIDE (2) 20A CIR- CUTS PER RACK FURNISHED BY G.E.C. SPACE NO. 12	E6	FIXED INCOME MONITOR	—	120 1.5 90W	
E2	23" ELECTRONIC EQUIPMENT RACK	—	120 SEE REMARKS	PROVIDE (2) 20A CIR- CUTS PER RACK FURNISHED BY G.E.C. SPACE NO. 12	E7	TELETYPE / SHARK MONITOR	—	120 .45 —	
E3	LASER JET PRINTER	SERIES II	115 7.0 —		E8	FIXED INCOME KEYBOARD	—	— — —	
E4	PRINTER	—	120 2.0 —						
E5	FAX MACHINE	TELESCOPE 7070	120 5.0 —						

SYMBOL	DESCRIPTION MANUFACTURER OR SUPPLIER	MODEL NO.	ELECTRICAL REQUIREMENTS VOLTS AMPS WATTS OR KVA	REMARKS
T1	TELEPHONE RECORDING PLAYBACK UNIT LANIER	1-PG-60-T-1	115V 15	
T2	REMOTE TELEPHONE RECORDING PLAYBACK UNIT MAGNASTYLE	113008-01	115V 2	
T3	TELEPHONE RECORDING PLAYBACK UNIT LANIER	4R/PGO	115V 6	
T4	1-PG. SERIES II TELE- PHONE MODULES INSTAL- LED IN 1-PG. DESKTOP ENCLOSURE	—	— —	